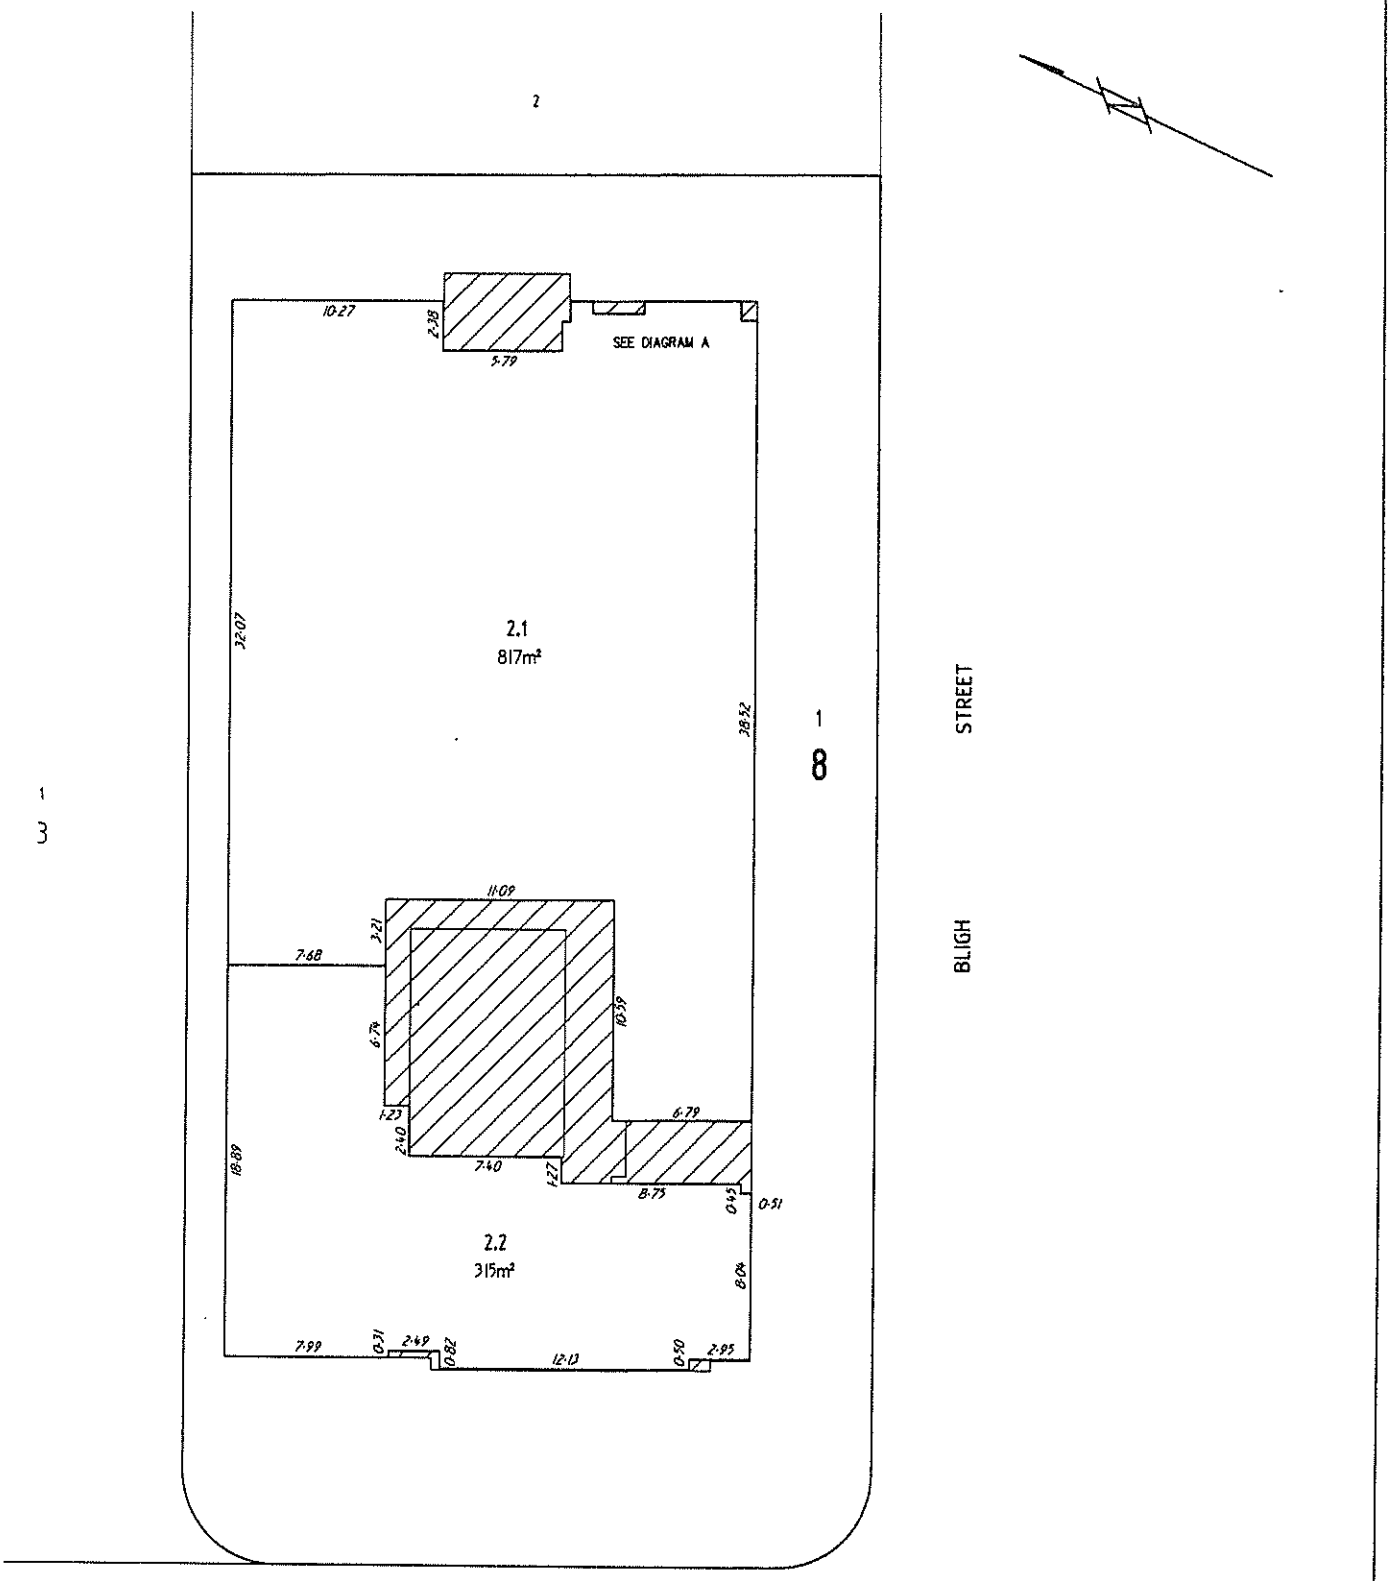

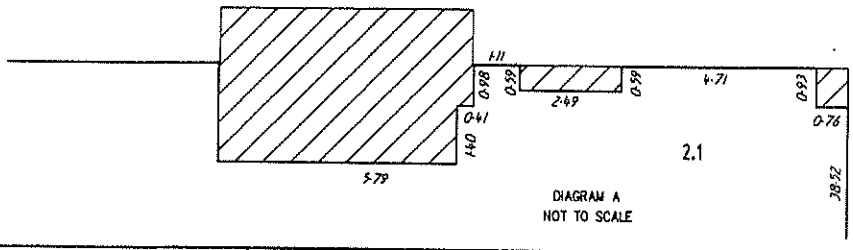

DIAGRAM A
NOT TO SCALE

I, WILLIAM ROBERT CAMPBELL
of LANDdata SURVEYS PTY LIMITED, CANBERRA certify that this plan is an accurate and adequate representation of the layout as at 8/09/2015 of the SECOND FLOOR of the building erected on BLOCK 1 SECTION 8 Division of BARTON

Signed Date 9-9-2015
Registered Surveyor

PLAN OF
SECOND FLOOR
of building erected on

BLOCK 1
SECTION 8
DIVISION BARTON

1:154
0 5 10 METRES

Lodged in the office of the Registrar of Titles at Canberra the Twenty Fourth day of September 2015 at — minutes past two o'clock in the afternoon
Approved Sandra Salcedo
Deputy Registrar-General

SL PLAN No
8084
AMENDS SL PLAN No. 7281

SURVEYOR'S REF 5505061.06